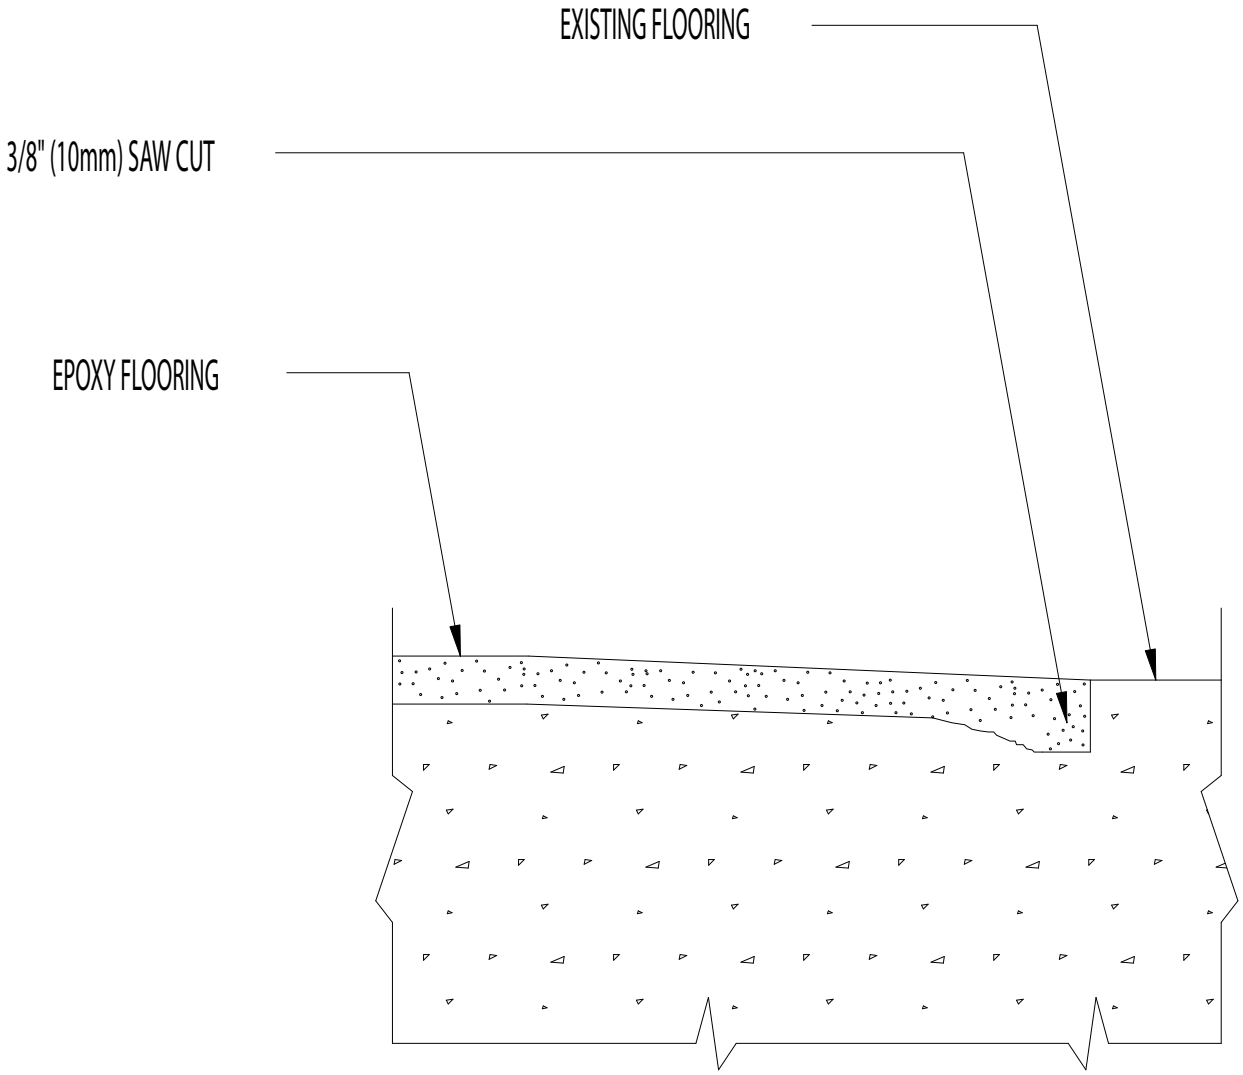

DUR-A-FLEX®
INNOVATION FROM THE FLOOR UP

www.dur-a-flex.com

860-528-9838

TITLE	EPOXY FLOORING KEYED EDGE DETAIL
DATE 10 / 11	SCALE AS NOTED
DWG NO. EF - 1	PROJECT